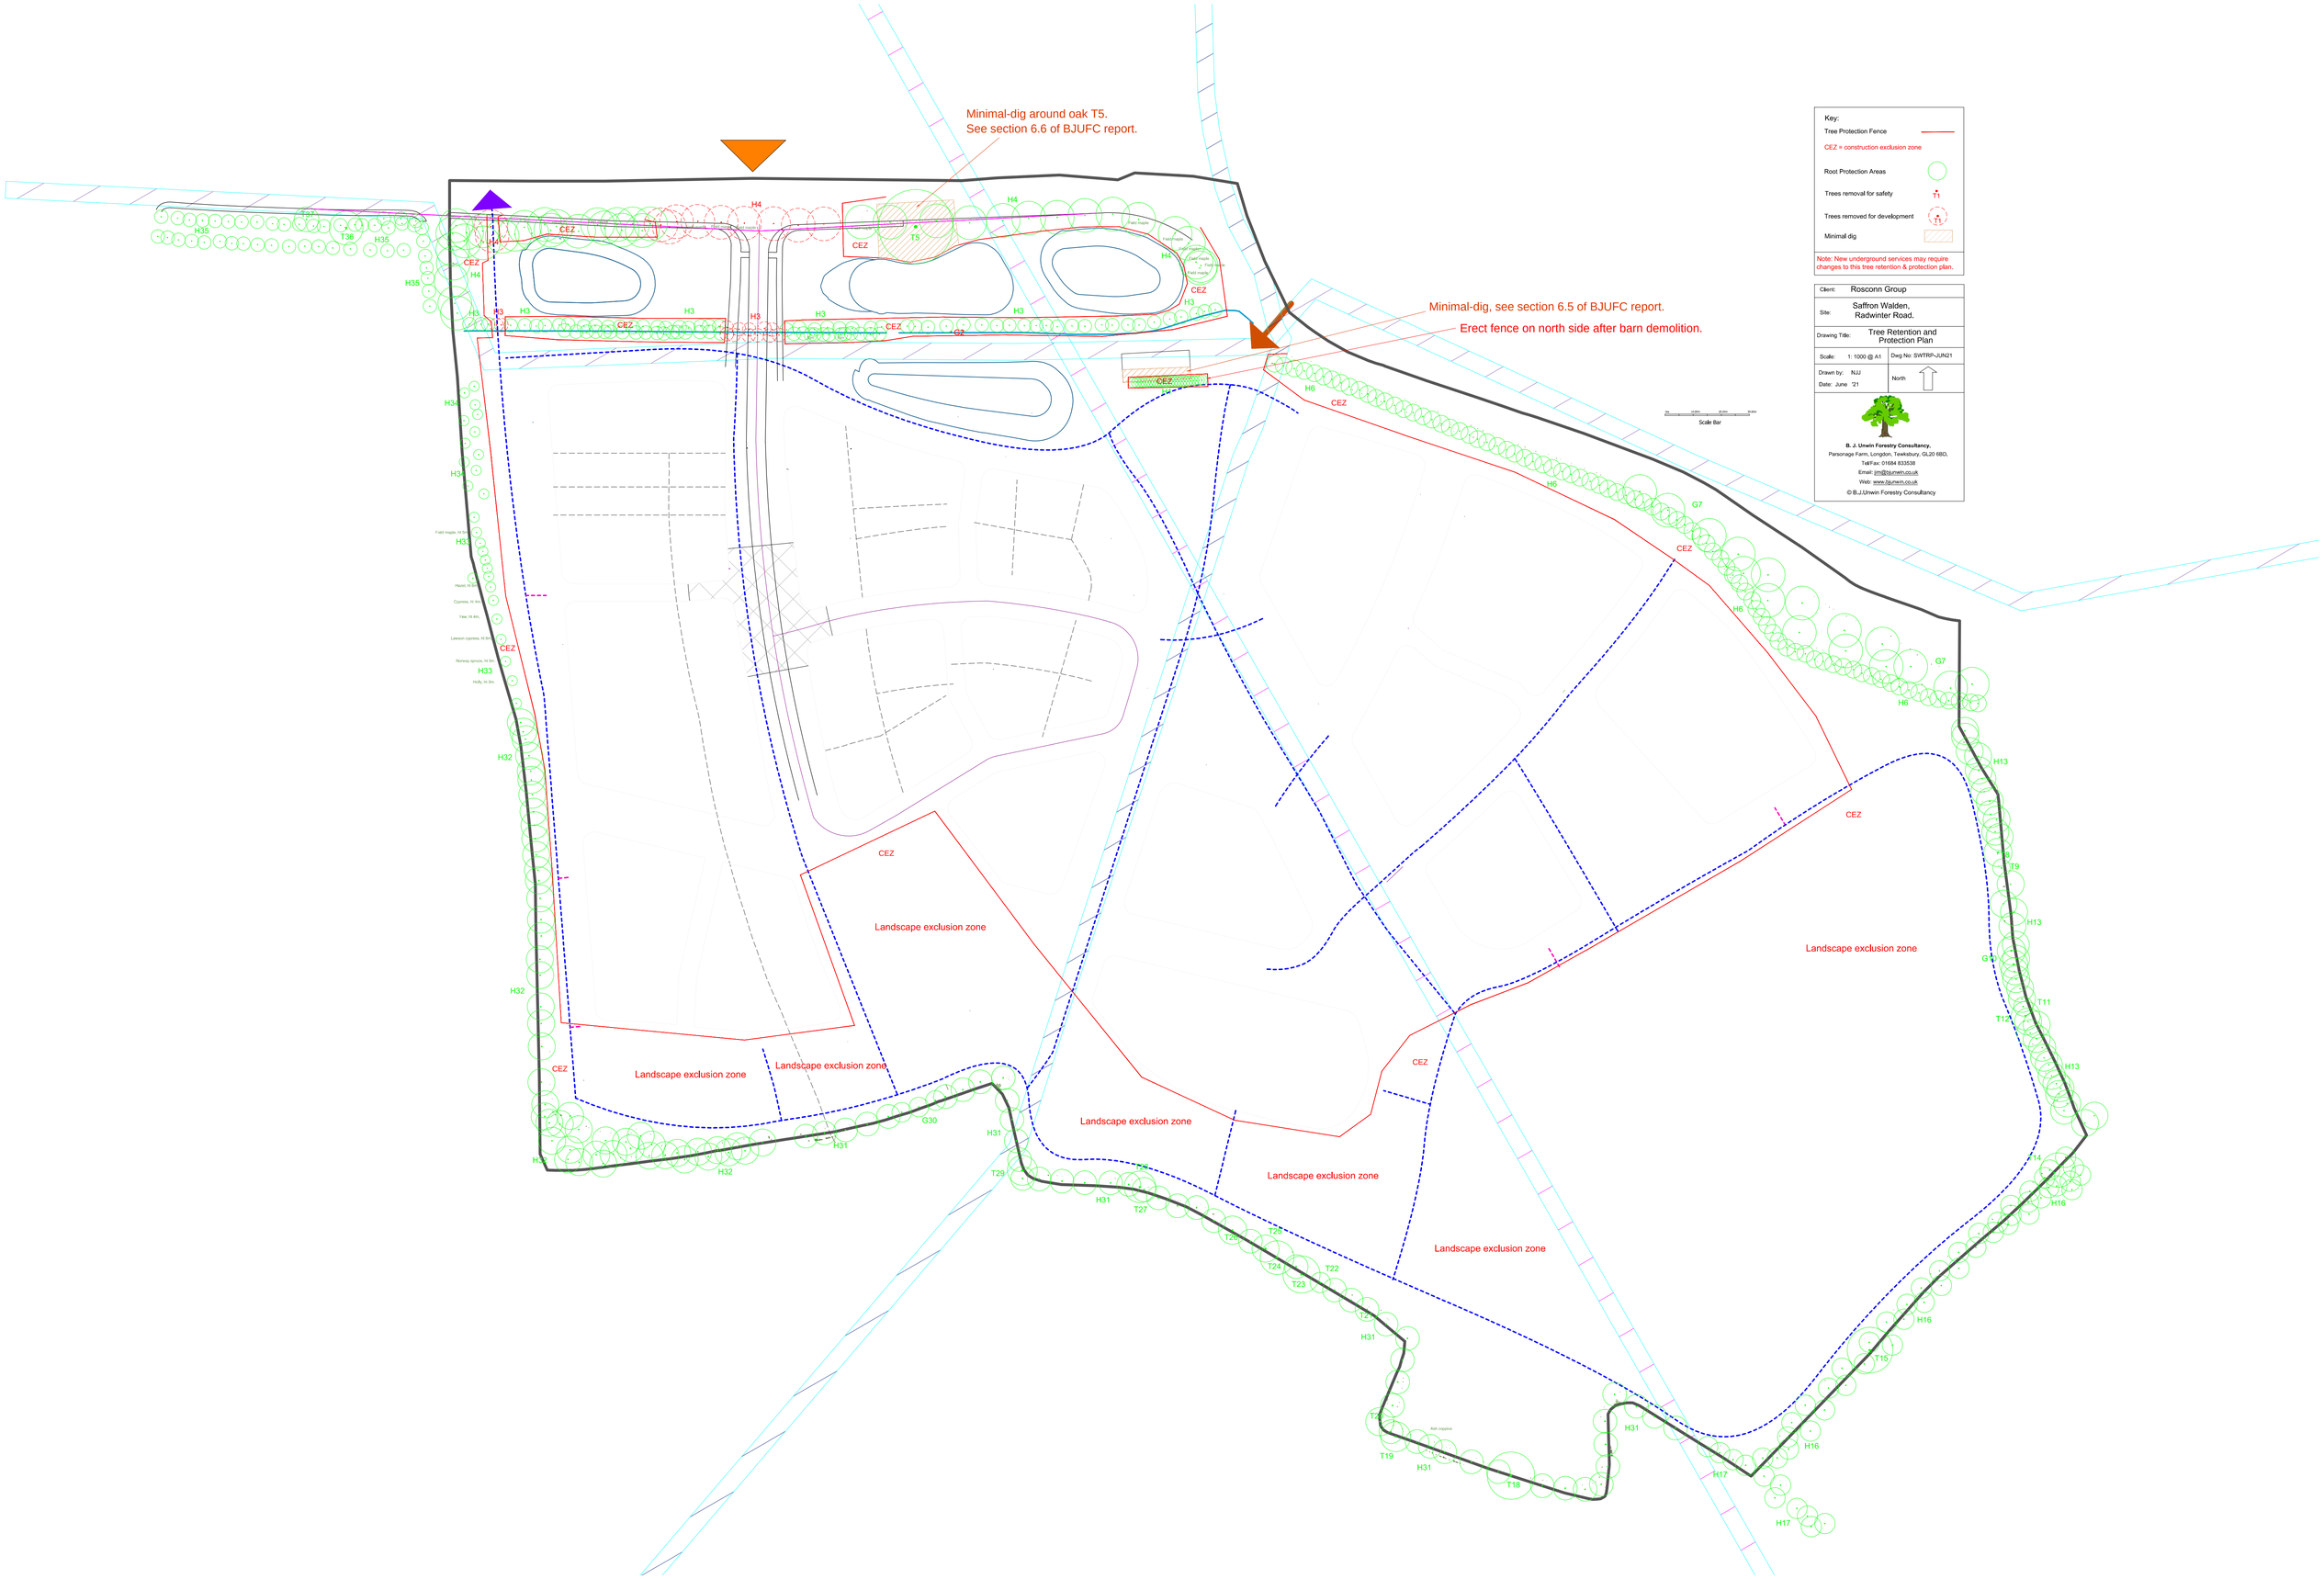
Minimal-dig around oak T5.
See section 6.6 of BJUFC report.
Minimal-dig, see section 6.5 of BJUFC report.
Erect fence on north side after barn demolition.
Key:
Tree Protection Fence
CEZ = construction exclusion zone
Root Protection Areas
Trees removal for safety
Trees removed for development
Minimal dig
Note: New underground services may require changes to this tree retention & protection plan.
Client: Rosconn Group
Site: Saffron Walden, Radwinter Road.
Drawing Title: Tree Retention and Protection Plan
Scale: 1: 1000 @ A1
Dwg No: SWTRP-JUN21
Drawn by: NJJ
Date: June '21
North
Scale Bar
B. J. Unwin Forestry Consultancy,
Parsonage Farm, Longdon, Tewkesbury, GL20 6BD,
Tel/Fax: 01684 833538
Email: jim@bjunwin.co.uk
Web: www.bjunwin.co.uk
© B.J.Unwin Forestry Consultancy
Landscape exclusion zone
CEZ
T5
H3
H4
H6
H13
H16
H17
H31
H32
H33
H34
H35
G7
G30
T9
T11
T12
T14
T15
T18
T19
T22
T23
T24
T25
T26
T27
T29
T36
T37